

Command= 21-  
Invalid Option  
Command=  
Command= 21-  
Invalid Option  
Command= 210-

Point#, Start#-End# or G#= 1-437

Bearing	Distance	Elev	Descrip	Pnt.	Northing	Easting	Type
-----12-18-2023-----12:26:58-----D:\BENCH FILES\BMHOME							
		106.00	SETHUB	1	4783.4036	4914.8044	
		109.40	SETHUB	2	4555.5816	4855.5567	TRA
		112.77	SETHUB	3	4665.7504	5021.9347	TRA
		110.55	WLL	4	4811.6592	5083.3220	SS
		104.53	WLLTS	5	4881.2183	5052.2157	SS
		97.69	A1	6	4942.5528	5023.2770	SS
		96.19	A2	7	4935.5785	4994.6924	SS
		96.65	A3	8	4950.6329	4966.7118	SS
		95.47	A4	9	4944.5944	4950.8873	SS
		96.06	A5	10	4932.0837	4949.7865	SS
		96.06	A6	11	4915.1226	4961.0458	SS
		96.90	A7	12	4905.3691	4955.5767	SS
		97.22	A8	13	4874.3166	4975.1173	SS
		96.60	A9	14	4839.6996	4961.0574	SS
		96.82	A10	15	4823.1954	4945.8338	SS
		97.14	A11	16	4849.0924	4923.3323	SS
		97.01	A13	17	4862.9067	4900.7258	SS
		95.99	A14	18	4843.9135	4872.2243	SS
		96.71	A15	19	4820.9576	4839.6553	SS
		96.11	A16	20	4800.1456	4810.6008	SS
		96.75	A17	21	4794.8041	4790.7271	SS
		96.95	A18	22	4773.8860	4767.5817	SS
		97.33	A19	23	4742.2155	4745.2761	SS
		96.41	A20	24	4731.6507	4732.2380	SS
		97.17	A21	25	4711.8101	4745.2064	SS
		97.53	A22STOP	26	4686.2105	4694.9607	SS
		94.49	B1	27	4814.9865	4741.8443	SS
		95.01	B2	28	4823.4791	4780.9760	SS
		94.89	B3	29	4830.6353	4834.4821	SS
		95.21	LT2B4	30	4868.2847	4855.5807	SS
		94.71	B5	31	4885.0898	4884.0680	SS
		94.88	B6	32	4916.7976	4906.0639	SS
		101.08	FDSPK#7	33	4903.3985	4911.1668	SS
		95.92	B7	34	4944.9521	4935.0329	SS
		93.50	FNDIP	35	4945.9964	4874.1432	SS
		94.43	B8	36	4966.1613	4952.5260	SS
		94.96	B9	37	4959.6090	4962.0908	SS
		94.72	B10STOP	38	4988.2427	5003.5571	SS
		95.85	WLL9-COR	39	4991.7096	5004.6097	SS
		105.42	TB***	40	4836.2271	5035.3921	SS
		108.58	OS	41	4791.9289	5045.8875	SS

JOB #5 RAND [437]

Bearing	Distance	Elev	Descrip	Pnt.	Northing	Easting	Type
-----	-----	-----	-----	-----	-----	-----	-----
		12-18-2023		12:26:58		D:\BENCH FILES\BMHOME	
	100.54		CLRD	42	4639.4942	4835.3221	SS
	98.71		CLRD	43	4690.3007	4846.5531	SS
	98.44		CLRDBS	44	4744.0031	4879.5955	SS
	113.24		4SETHUB	45	4343.7476	4967.1930	SS
	109.91		6SETHUB	46	4277.1120	4732.6176	SS
	102.15		CLRD	47	4383.5522	4669.4310	SS
	101.42		CLRDINT	48	4447.7886	4622.5415	SS
	101.07		CLRDINT	49	4486.4018	4684.7980	SS
	101.21		CLRDINTR	50	4509.2090	4714.7461	SS
	102.17		CLRDINTL	51	4544.9402	4767.9809	SS
	104.25		CLRDINT4	52	4587.0749	4827.7235	SS
	111.77		CLRDINTL	53	4514.0583	4868.2838	SS
	113.29		CLRD	54	4454.6000	4901.2053	SS
	112.93		CLRDINT	55	4350.2076	4963.7504	SS
	112.58		CLRDINT	56	4315.5891	4885.0666	SS
	113.12		CLRD	57	4425.7250	4837.4709	SS
	109.83		CLRD	58	4472.4233	4811.7953	SS
	106.29		CLRD	59	4501.2839	4795.1006	SS
	102.66		CLRD	60	4440.2320	4724.7388	SS
	111.47		CLRDINT	61	4366.2842	4772.4676	SS
	111.61		TBPIT	62	4554.7475	4887.9860	SS
	112.86		TBPIT	63	4581.8329	4941.5909	SS
	99.64		PIT#1NHS	64	4603.9576	4929.7961	SS
	98.03		BSPIT	65	4654.5265	4997.6756	SS
	98.37		BSPIT	66	4683.5962	4964.3977	SS
	98.84		BSPIT?	67	4659.7975	4924.6150	SS
	101.49		BSLOAMPL	68	4635.3858	4870.4933	SS
	102.55		BSPIT	69	4590.3392	4906.3898	SS
	103.84		BSPIT	70	4569.2606	4866.8210	SS
	104.48		BSPIT@RD	71	4578.5917	4844.0877	SS
	107.34		TOPBRM**	72	4633.1964	4853.2208	SS
	108.49		TOPBRM**	73	4656.0325	4879.3918	SS
	106.88		TOPBRM**	74	4683.3258	4923.5662	SS
	109.60		TBPIT**	75	4686.1497	4943.4227	SS
	108.14		TBPIT	76	4697.6581	4964.9803	SS
	111.63		???	77	4690.0295	4981.3207	SS
	113.48		L1IP***	78	4329.6502	4989.0259	SS
			ip	79	4330.1588	4989.8869	TRA
	101.59		7SETSPK	80	4468.8064	4679.8174	TRA
	112.48		5SETSPK	81	4285.5182	4824.9974	TRA
	113.33		8SETSPK	82	4458.4526	5098.6958	TRA
	111.57		INTCL	83	4365.2578	4772.7901	SS
	108.77		CLRDTS	84	4341.2152	4730.6162	SS
	105.62		INTCL	85	4326.9457	4703.0839	SS
	103.41		CLRD	86	4318.6320	4681.6319	SS
	104.26		CORBLD	87	4269.6098	4710.1843	SS
	104.05		CORBLD	88	4258.4031	4707.2080	SS
	103.71		CORBLD	89	4244.2364	4680.4466	SS
	104.05		BS	90	4253.5366	4713.4932	SS
	104.70		BS	91	4275.2109	4721.5496	SS
	109.71		TS	92	4257.1559	4728.6033	SS
	110.32		CLRDPI*	93	4259.1506	4752.3548	SS
	110.08		BSPILE	94	4259.7744	4725.6900	SS
	112.23		STK	95	4258.0694	4780.7145	SS
	110.47		CORPRCH	96	4130.5354	4759.5116	SS
	110.69		****	97	4131.9153	4773.2040	SS
	112.39		FNDIP*	98	4264.4053	4830.3871	SS
	112.45		FNDIP*	99	4261.2555	4831.2285	SS

JOB #5 RAND [437]

Bearing	Distance	Elev	Descrip	Pnt.	Northing	Easting	Type
-----	-----	-----	-----	-----	-----	-----	-----
		12-18-2023		12:26:58		D:\BENCH FILES\BMHOME	
	112.48	@HSE**	100	4216.9120	4918.9929	SS	
	112.40	GND	101	4312.6682	4778.5852	SS	
	110.32	GND	102	4323.6908	4739.5569	SS	
	111.45	GND	103	4279.7992	4758.1516	SS	
	113.11	PIT	104	4366.8707	4800.4338	SS	
	112.00	GND	105	4409.7365	4795.2522	SS	
	106.40	GND	106	4396.5988	4730.9292	SS	
	105.70	GND	107	4388.4491	4717.8607	SS	
	112.57	CLRDTs	108	4337.7228	4793.4817	SS	
	102.74	CLRDBS	109	4439.6872	4724.0649	SS	
	112.64	CLINT	110	4315.4607	4885.9611	SS	
	113.12	CLRD	111	4410.0038	5074.4720	SS	
	113.27	CLRD	112	4385.3657	5044.5139	SS	
	112.85	CLRD	113	4405.3628	4932.6243	SS	
	113.14	GND	114	4448.3726	4944.9176	SS	
	113.23	GND	115	4408.2364	4981.5147	SS	
	113.00	PIT	116	4474.3395	4992.1217	SS	
	112.16	@HSE***	117	4234.9214	4963.1835	SS	
	113.40	FNDIP***	118	4330.2473	4989.6820	SS	
	112.82	CORDECK	119	4289.6678	5088.3404	SS	
	112.98	CORHSE	120	4274.1630	5094.2685	SS	
	114.50	FNDIP	121	4431.2511	5256.4681	SS	
	114.45	FNDIP**	122	4521.0016	5212.1798	SS	
	115.18	CORHSE	123	4368.8462	5238.7782	SS	
	114.25	CORHSE	124	4357.1728	5210.6797	SS	
	114.28	TOPIP**	125	4395.1824	5150.4482	SS	
	112.83	CORDECK*	126	4293.8928	5098.9744	SS	
	112.95	CORHSE	127	4278.7949	5105.5924	SS	
	113.09	<EDGWDS	128	4398.1792	5092.5097	SS	
	113.21	GND	129	4444.9633	5057.0248	SS	
	113.90	BASEIPBN	130	4486.2947	5109.2629	SS	
	113.17	CLRD	131	4531.1618	5087.7396	SS	
	112.78	TREE	132	4545.4541	5026.9319	SS	
	113.14	GND	133	4565.2571	5117.7451	SS	
	113.27	GND	134	4501.1431	5055.2499	SS	
		CORHSE	135	4897.5940	5153.6570	SS	
		@ROOF***	136	4868.0083	5110.9260	SS	
	113.63	ENDFNC**	137	4717.2044	5132.1892	SS	
	114.57	CORHSE	138	4695.0454	5167.0268	SS	
	114.15	CORHSE	139	4671.9278	5174.1994	SS	
	113.72	@WLL***	140	4671.1350	5145.0069	SS	
	114.09	@WLL***	141	4605.3623	5174.4763	SS	
	114.51	@WLL***	142	4561.0204	5192.2979	SS	
	113.78	GND	143	4561.4840	5136.9341	SS	
	113.28	GND	144	4601.5317	5115.8836	SS	
	113.05	GND	145	4652.3355	5087.3330	SS	
	112.92	GND	146	4699.9618	5062.0467	SS	
	112.58	@WOOD	147	4714.7675	5045.9409	SS	
	111.94	@WOOD	148	4740.9392	5061.1479	SS	
	111.91	@WLL**	149	4781.8818	5102.5157	SS	
	110.42	@FND***	150	4814.5558	5087.9463	SS	
	112.66	TBPIT	151	4637.0614	5033.7323	SS	
	112.92	CLRD	152	4602.9747	5062.5887	SS	
	112.25	TBPIT	153	4597.9485	5024.4895	SS	
	112.39	TBPIT	154	4582.4554	4999.8229	SS	
	113.23	TBPIT	155	4587.4921	4977.5473	SS	
	98.99	BSPIT	156	4603.9806	4941.4700	SS	
	99.34	TESTPIT	157	4645.3334	4928.9088	SS	

JOB #5 RAND [437]

Bearing	Distance	Elev	Descrip	Pnt.	Northning	Easting	Type
-----	-----	-----	-----	-----	-----	-----	-----
		12-18-2023		12:26:58		D:\BENCH FILES\BMHOME	
		99.28	BSPIT	158	4603.1176	4969.2571	SS
		98.42	BSPIT	159	4601.4037	5001.1508	SS
		98.19	BSPIT	160	4619.0416	5013.9281	SS
		97.86	BSPITH2O	161	4636.4398	5015.4469	SS
		98.16	PIT	162	4638.0370	4978.3255	SS
		100.56	PIT	163	4628.4202	4919.2603	SS
		104.58	CORBLD	164	4295.2519	4696.4533	SS
		103.65	CORBLD	165	4273.8491	4656.2212	SS
		100.19	CLDR	166	4180.5792	4499.1123	SS
		101.36	INTCL	167	4258.2485	4396.2036	SS
		102.27	POLE	168	4230.9546	4650.6785	SS
		102.99	GND	169	4412.6125	4703.5758	SS
		101.37	INTCLRD	170	4445.1394	4619.5477	SS
		102.03	CLRD	171	4390.8426	4661.0964	SS
		110.57	GND	172	4427.1988	4785.4160	SS
		113.01	GND	173	4465.2801	4852.8114	SS
		108.33	GND	174	4523.1288	4821.1149	SS
		102.18	PIT	175	4502.8795	4752.9604	SS
		105.58	GND	176	4476.0643	4767.4674	SS
		101.49	COREDWDS	177	4545.4577	4739.9280	SS
		99.97	EDGWDS	178	4598.2898	4688.1301	SS
		99.56	EDGWDS	179	4614.3393	4650.8389	SS
		97.59	EDGWDS	180	4616.2680	4575.0153	SS
		109.91	HUB6	181	4277.0879	4732.6315	SS
			CORWLL	182	4999.9751	5001.0485	TRA
			BASEIP?	183	4395.2985	5150.3532	TRA
		110.15	Asetspk	184	4097.9838	5028.1697	TRA
		102.49	Bsethub	185	3915.2470	4636.0269	TRA
		100.30	CSETHUB	186	4183.8217	4485.0322	TRA
		113.19	FNDIP	187	4214.0122	5231.4812	SS
		111.13	CORWLL	188	4152.5553	5068.4208	SS
		112.43	CORHSE**	189	4236.6836	4967.3713	SS
		111.78	ENDFNC	190	4184.6136	4865.7710	SS
		111.57	ENDFNC	191	4148.1111	4882.4929	SS
		109.13	FDNL****	192	4087.6478	4910.1414	SS
		108.33	CORWLL**	193	4069.0001	4868.6921	SS
		110.85	CORHSE	194	4127.9168	4774.3486	SS
		110.27	CORHSE	195	4110.9108	4781.6885	SS
		109.41	CORHSE	196	4056.7083	4742.4782	SS
		106.52	CORBLDA	197	4027.8350	4706.1506	SS
		101.39	CORBLDB	198	4006.9038	4657.9838	SS
		100.98	CORBLDC	199	4038.9112	4609.3920	SS
		100.98	ENDFNC	200	4026.9230	4584.8111	SS
		100.84	CORBLDD	201	4057.3878	4601.3058	SS
		100.74	CORROOFE	202	4105.5675	4562.7769	SS
		100.66	CORBLDF	203	4129.5186	4552.8482	SS
		100.94	ENDFNC	204	4017.2184	4564.8598	SS
		99.88	ENDFNC**	205	4002.9226	4535.5254	SS
		103.66	TOPIPIN	206	3875.4407	4468.2957	SS
		105.78	TOPHYDRA	207	3933.0770	4597.1616	SS
		102.43	WHLNEDR	208	3903.3299	4552.8766	SS
		101.98	ISLAND	209	3930.2111	4593.3016	SS
		101.17	ISLAND	210	3962.4591	4610.1263	SS
		100.89	ISLAND	211	3975.5168	4623.2461	SS
		102.38	ISLAND	212	3954.2471	4640.8727	SS
		103.05	WHLNEDR	213	3966.8232	4685.7624	SS
		107.15	ENDWLL**	214	4013.2335	4753.5329	SS
		100.66	POLE	215	4056.0813	4527.3897	SS

JOB #5 RAND [437]

Bearing	Distance	Elev	Descrip	Pnt.	Northing	Easting	Type
		101.07	POLE	216	4193.0895	4421.5855	SS
		100.13	FNDIPIN	217	4054.4677	4368.1030	SS
		100.71	GND	218	4289.1515	4621.9058	SS
		108.16	TS	219	4306.0805	4714.2108	SS
				220	4212.1057	5232.3344	TRA
			cor	221	4521.5731	5213.8746	TRA
			cor	222	4486.5754	5109.5056	TRA
				300	5000.1263	5001.3810	
				301	4521.7011	5214.1395	TRA
				302	4486.5641	5109.4803	TRA
				303	4395.2985	5150.3532	TRA
				304	4194.4126	4669.5309	TRA
				305	4012.6017	4752.8664	TRA
				306	3904.1314	4528.7343	TRA
				307	3843.7539	4403.9765	TRA
				308	4022.1266	4313.5155	TRA
				309	3882.3981	4060.3108	TRA
				310	3953.8307	4027.5184	TRA
				311	3865.5327	3863.2451	TRA
				312	4158.8684	3654.2039	TRA
				313	4566.9987	3361.7418	TRA
				314	4970.3125	3863.8115	TRA
				315	4811.6424	3977.1640	TRA
				316	4464.6812	4216.1443	TRA
				317	4508.3590	4279.5576	TRA
				318	4328.5485	4990.5866	TRA
				319	4261.7986	4830.8200	TRA
				320	4431.2511	5256.4681	
				321	5000.0000	5000.0000	TRA
				322	4945.9764	4874.1558	TRA
				323	5099.2831	4762.0208	TRA
				324	5343.0188	4610.8491	TRA
				325	5322.9267	4560.3171	TRA
				326	5060.0136	4307.1628	TRA
				327	4759.1550	4017.0917	TRA
				328	4850.9781	3946.4209	TRA
				329	4966.7138	3861.0932	TRA
				330	5066.4895	3789.0444	TRA
				331	5112.3334	3759.4434	TRA
				332	5109.6212	3755.2429	TRA
				333	5196.3423	3705.2081	TRA
				334	5229.8113	3679.8344	TRA
				335	5339.4732	3611.8228	TRA
				336	5447.6530	3540.4010	TRA
				337	5820.0631	3290.7803	TRA
				338	5866.5755	3353.2952	TRA
				339	5918.5711	3382.7928	TRA
				340	6077.9385	3519.5482	TRA
				341	5431.2712	3551.2165	TRA
				342	5684.9233	3843.0098	TRA
				343	6111.2964	4220.3987	TRA
				344	5715.1375	4411.8620	TRA
				345	5586.7571	4146.2285	TRA
				346	5514.7282	4181.0400	TRA
				347	5542.8864	4239.3023	TRA
				348	5228.8606	4468.6322	TRA
				349	5322.5060	4558.8016	TRA
				350	5496.8771	3626.6874	TRA

JOB #5 RAND [437]

Bearing	Distance	Elev	Descrip	Pnt.	Northing	Easting	Type
-----12-18-2023-----				12:26:58	-----D:\BENCH FILES\BMHOME		
				351	5215.5408	3900.0760	TRA
				352	5060.1220	3793.8189	TRA
				353	4991.0355	3843.5303	TRA
				354	5160.5458	3959.4215	TRA
				355	4912.4201	4164.8512	TRA
				356	5066.5672	3789.1648	TRA
			scale	357	4806.7030	3980.4968	TRA
				358	4212.1284	5232.3851	TRA
				359	4083.8307	4910.5221	TRA
				360	4147.8427	5071.5149	TRA
				361	3718.6929	4772.4824	TRA
		1c		400	5000.0200	4999.9874	TRA
		1c		401	4521.5731	5213.8746	TRA
		1c		402	4486.5754	5109.5056	TRA
		1c		403	4395.0639	5150.2133	TRA
		1c		404	4264.1020	4829.6533	TRA
		1c		405	4194.3419	4669.3767	INT
		1c		406	4466.5065	5133.3393	INT
		1c		407	4161.2718	5092.8871	INT


Point#, Start#-End# or G#= 4-



D 5881

Plan Harry E O'Dione  
7/10/79

~~Walter~~ moulton

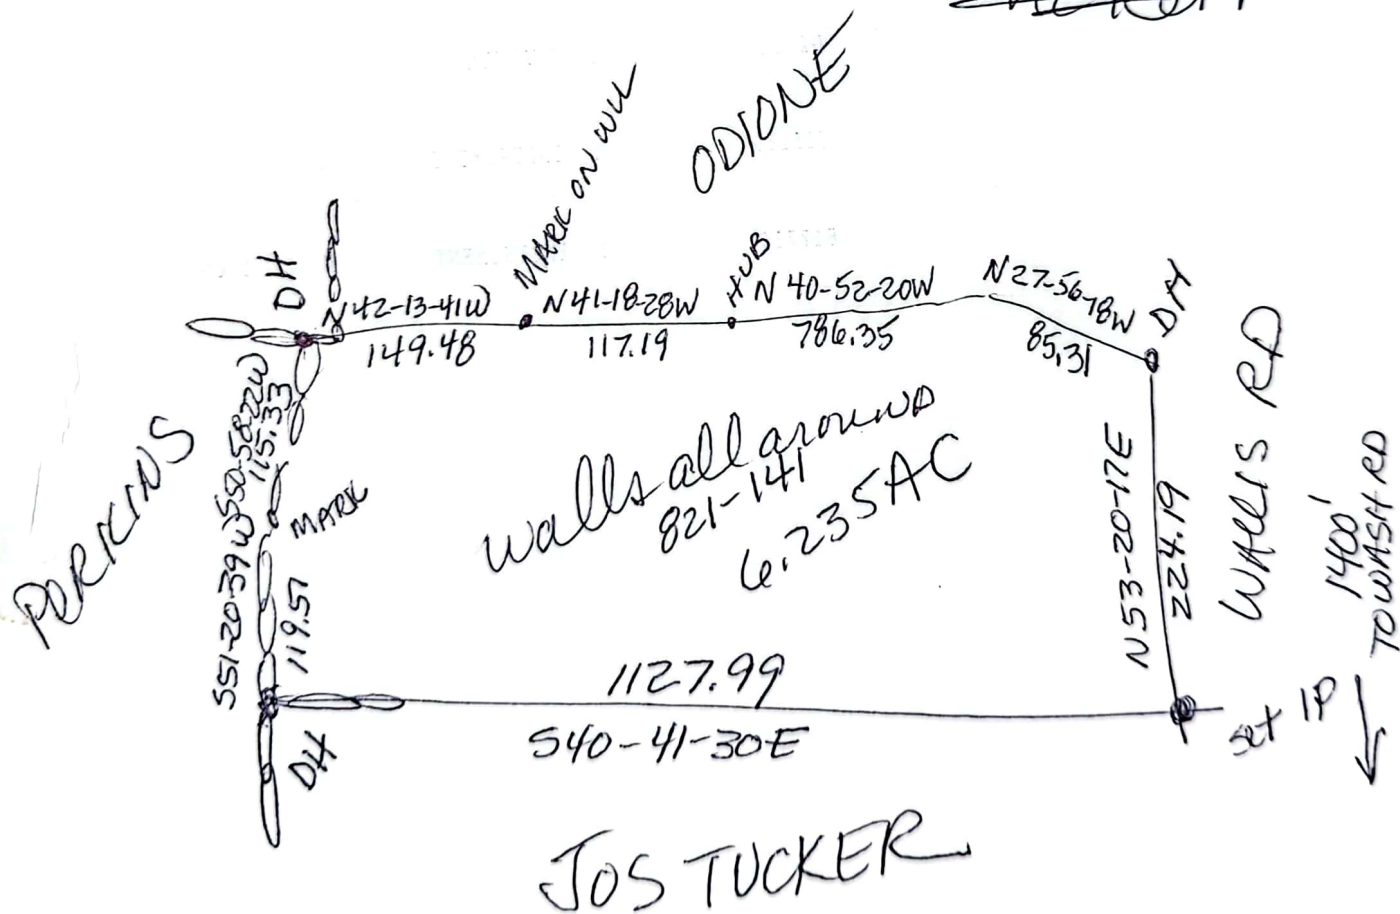



WH Soils has flagged wetlands -  
debris wetlands

~~436-4438-~~  
Kathy Rand - or brother Jim  
or brother Ken

- Rand Lumber -

- Washington Road -

Peter Loughlin 431-6466

- Gravel behind -

town, Rye, nh.  
05

Permit excavation -

topo for permit plan \*

re notice  
not continued  
application  
was accepted

~~scribbled out text~~

2-4 ACRES -

Thaddus ~~scribbled out~~ tho

April 20  
deadline 22


Stoughton

Town Counsel  
Mike Donovan

John ~~scribbled out~~  
Elsden  
Planning Young  
Town of Rye

- Downy Shay -  
" site specific

Letter from  
1/ Mike Donovan  
2/ Oct Engineering

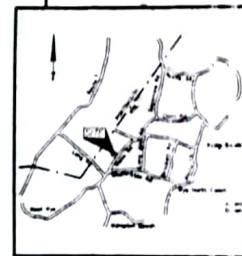

VICINITY SKETCH

Patriots Way

Road

Wallis

Legend

- existing contours
- proposed contours
- iron pipe found
- iron pipe found
- iron pipe found

REFERENCES

1. TO PLAN ENTITLED "RAND LUNNER CO. PROPERTY, WALLIS ROAD, RYE, NH"

NOTES


1. BEARINGS ARE TO MAGNETIC NORTH 2003
2. ELEVATIONS ARE ASSURED
3. ESTIMATED SEASONAL HIGH WATER TABLE IS APPROXIMATELY ELEV. 10

I CERTIFY THAT THIS PLAN WAS PREPARED BY ME OR THOSE UNDER MY DIRECT IMMEDIATE SUPERVISION. I ALSO CERTIFY THAT THIS SURVEY CONFORMS TO N.E.S. & N.A.S. STANDARDS OF PRACTICE FOR THE SURVEY OF REAL PROPERTY.

DATE

Gravel Extraction Plan prepared for Downey Shea Wallis Road Rye, New Hampshire	
SURVEYED 10/1/03 by <i>W. Thorne</i>	DRAFTED 10/2/03 by <i>W. Thorne</i>
REVISIONS	2/1/04 add road name 2/12/04 add shape information as requested by the Rye Planning Board
SCALE 1"=30'	
THADDEUS THORNE-SURVEYS, INC. P.O. BOX 57, 1164 BROWNFIELD ROAD, CENTER CONCORD, N.H. 03301 603/883-8477-8480 - Fax 603/883-8294 - email thorne@thorne-survey.com	



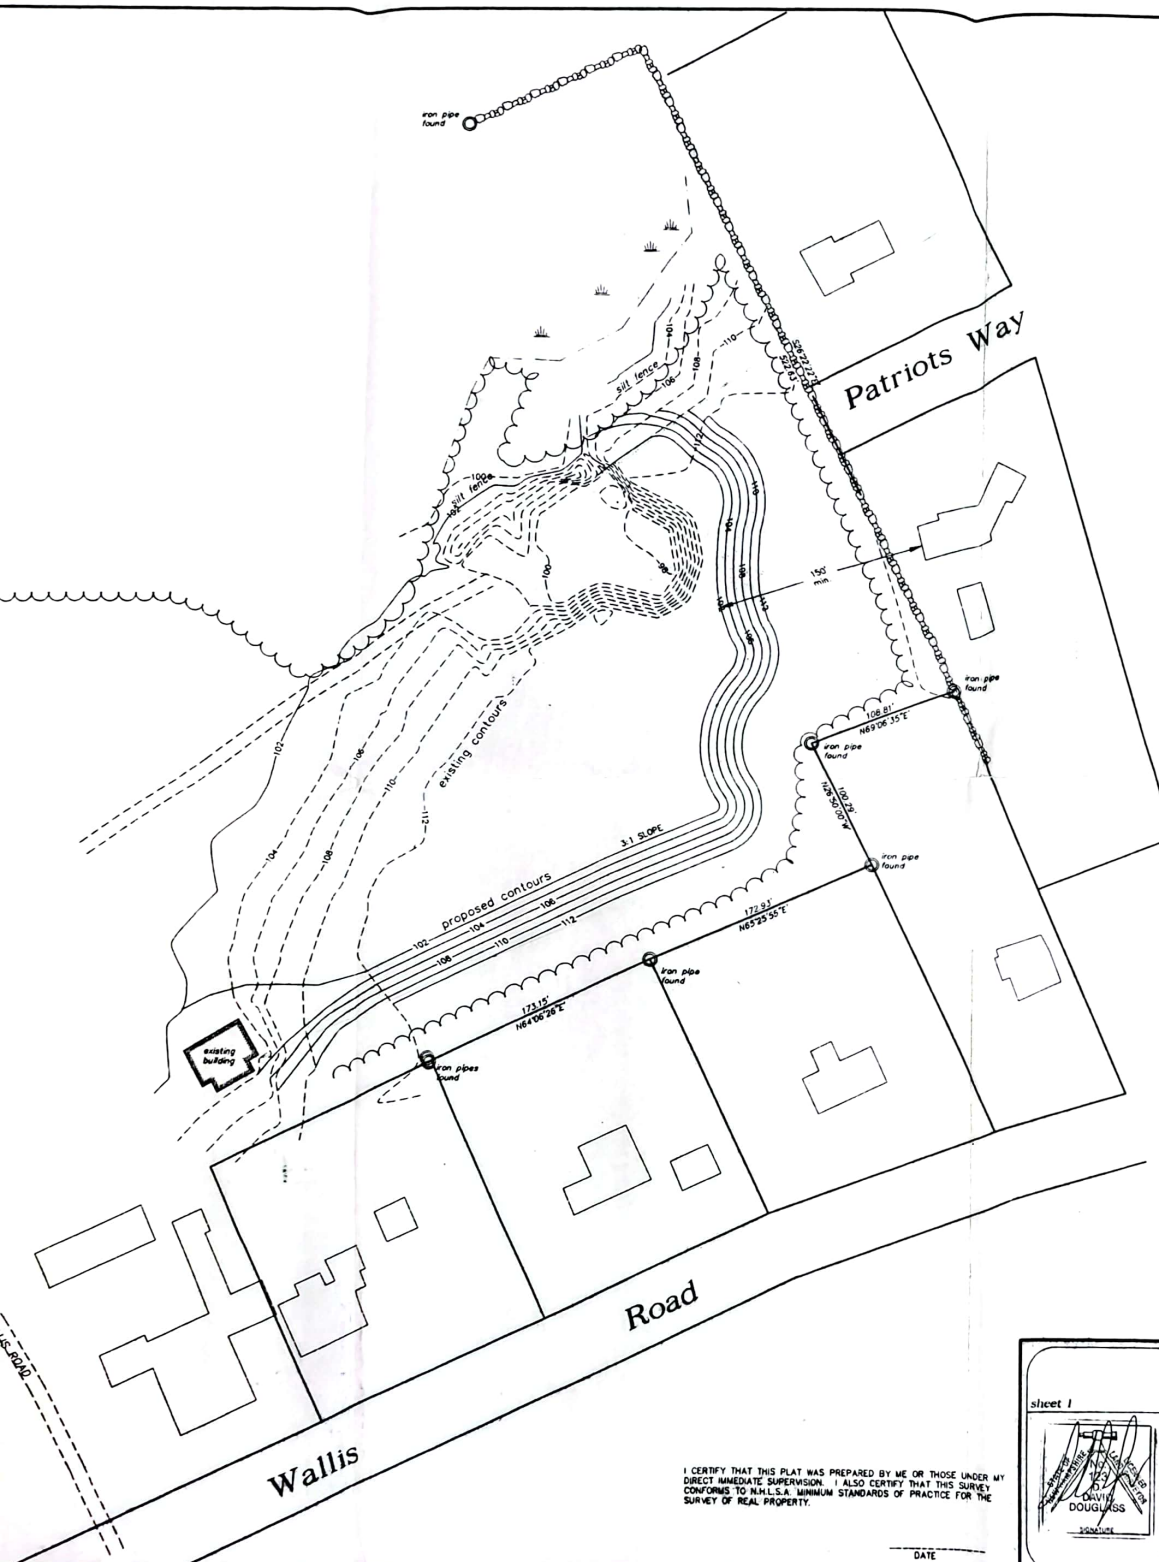

VICINITY SKETCH

# REFERENCES:

1. TO PLAN ENTITLED "RAND LUMBER CO. PROPERTY, WALLIS ROAD, RYE, NH"

# NOTES:


1. BEARINGS ARE TO MAGNETIC NORTH 2003.
2. ELEVATIONS ARE ASSUMED.
3. ESTIMATED SEASONAL HIGH WATER TABLE IS APPROXIMATELY ELEV. 9'

I CERTIFY THAT THIS PLAT WAS PREPARED BY ME OR THOSE UNDER MY DIRECT IMMEDIATE SUPERVISION. I ALSO CERTIFY THAT THIS SURVEY CONFORMS TO N.H.L.S.A. MINIMUM STANDARDS OF PRACTICE FOR THE SURVEY OF REAL PROPERTY.

DATE

Gravel Extraction Plan prepared for Downey Shea Wallis Road Rye, New Hampshire	
sheet 1	
SURVEYED 10/1/03 <i>kw.dtb</i>	DRAFTED 10/2/03 <i>afg</i>
REVISIONS 2/9/04 add road name 2/12/04 additional information as requested by the Rye Planning Board	
SCALE 1"=50' 	
<b>THADDEUS THORNE-SURVEYS, INC.</b> P.O. BOX 57, 1164 BROWNFIELD ROAD, CENTER CONWAY, N.H. 03311 TEL (603)-447-3320 - FAX (603)-447-2254 - email <a href="mailto:thornd@thornd.net">thornd@thornd.net</a>	

DWG: 0371

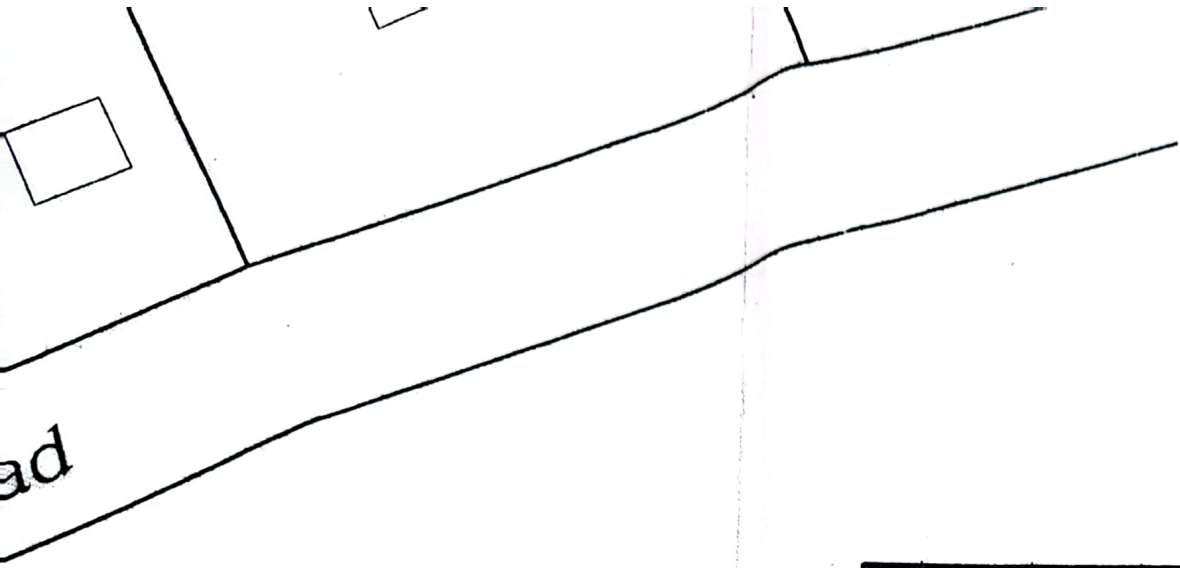

I CERTIFY THAT THIS PLAT WAS PREPARED BY ME OR THOSE UNDER MY DIRECT IMMEDIATE SUPERVISION. I ALSO CERTIFY THAT THIS SURVEY CONFORMS TO N.H.L.S.A. MINIMUM STANDARDS OF PRACTICE FOR THE SURVEY OF REAL PROPERTY.

\_\_\_\_\_  
DATE

sheet 1

STATE OF  
NEW HAMPSHIRE  
NO. 123  
D. DAVID  
DOUGLASS  
SIGNATURE

Gravel Extraction Plan  
prepared for Downey Shea  
Wallis Road  
Rye, New Hampshire

SURVEYED 10/1/03 ksl,dfb DRAFTED 10/2/03 afa

REVISIONS 2/9/04 add road name  
2/12/04 additional information as requested by the Rye  
Planning Board

SCALE 1"=50' 50 25 0 50 100

**THADDEUS THORNE-SURVEYS, INC.**  
P.O. BOX 57, 1164 BROWNFIELD ROAD, CENTER CONWAY, N.H. 03813  
tel:(603)-447-3320 - fax (603)447-2254 - email ttsurvey@ncia.net

DWG 0371

*Peter J. Loughlin*

ATTORNEY AT LAW

LEONARD COTTON HOUSE • STRAWBERY BANKE  
144 WASHINGTON STREET  
P.O. BOX 1111  
PORTSMOUTH, NH 03802-1111

TELEPHONE 603-431-6466  
FAX 603-436-4079

E-MAIL  
loughlaw@rcn.com

April 23, 2004

Eric Weinrieb  
Altus Engineering  
133 Court Street  
Portsmouth, NH 03801

Anne "Tocky" Bialobrzeski  
Stockton Services  
PO Box 1306  
Hampton, NH 03843-1306

**Re: Rand Lumber**


Dear Eric & Tocky:

Enclosed please find a Planning Board application for the Town of Rye. This was forwarded to the Rand family by Building Inspector John Elsdon. I contacted John to make sure that the implication was not that we had to begin the process over. I received a response from John indicating that there would be no new application fee but since we were required to submit a large amount of information, as reflected in the letters from OEST and Mike Donovan, they thought it would be easier to use this format.

The Rand family's application was not continued and while it is still pending it will need to be re-advertised so there should not be any additional delay associated with this application process. In other words, while we may file a new application for clarification purposes, as far as I am concerned, we are proceeding with the request that was filed last fall.

Best personal regards.

Sincerely,

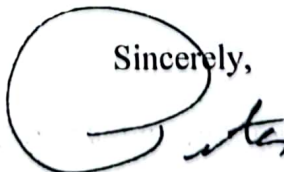

Peter J. Loughlin

PJL/dea

Enclosure

Cc: Rand Lumber

Rand\weinriebbialobrzeski042304pbappl

3397-2351

1593 NR-R2 SHT 16<sup>1</sup>/<sub>8</sub> 18  
~~R118~~

D7673

3694-1192

3444-0202

2064-103

2324-1137

3795-2920

2705-1373

2616-1130

D6652

RAND 419



?????

N/F CHRISTINE M. &  
CHRISTOPHER P. LECOMPTE  
RCD 3925-0979  
SEE RCD PLAN 36602  
TAX MAP 18 LOT 10

THIS JOB WAS  
FOR ALTUS TO OBTAIN  
AN EXCAVATION PERMIT  
AND THIS IS MY DWG  
ENTITLED 419 PLAN.  
I DON'T THINK I  
STAMPED ANYTHING.

N/F ROBERT & DORA HAND  
RCD 3597-2213  
SEE RCD PLAN 36602  
TAX MAP 18 LOT 11

LIBERTY COMMON

N/F LARRY J. & CLAUDE  
MILWATE-CLIMAN  
RCD 3925-1019  
SEE RCD PLAN 36602  
TAX MAP 18 LOT 118

N/F KEITH M. EVELAND TRUST ET AL  
RCD 3660-03  
SEE RCD PLAN 36602  
TAX MAP 18 LOT 117

N/F ANNE I. MCGLATHLIES  
RCD 3580-1034  
SEE RCD PLAN 36602  
TAX MAP 18 LOT 115

N/F TOWN OF RYE  
SEE RCD PLAN 36602  
TAX MAP 18 LOT 116

N/F LINDA C. CULLINANE  
RCD 3745-2797  
SEE RCD PLAN 36602  
TAX MAP 18 LOT 114

N/F EUGENE C. & GAIL MARIE GULLOTTA  
RCD 3861-1043  
SEE RCD PLAN 36602  
TAX MAP 18 LOT 113

N/F GILBERT E. &  
ELEANOR DAILEY  
RCD 2440-0073  
SEE RCD PLAN 36602  
TAX MAP 18 LOT 109




OTHER LAND OF  
RAND LUMBER, INC.  
RCD 3203-0328  
SEE RCD PLAN 37673  
TAX MAP 16 LOT 66

SCALES 50 AC  
TAX MAP SAYS 41

OTHER LAND OF  
N/F LAURENCE M. &  
MARCIA E. ALBRIGHT  
RCD 3885-1041  
TAXMAP 16 LOT 68

N/F ANDREW &  
ELEANOR STEWART  
RCD 3444-0008  
TAX MAP 16 LOT 69

N/F KATHLEEN E. RAND  
RCD 3444-0008  
TAX MAP 16 LOT 70

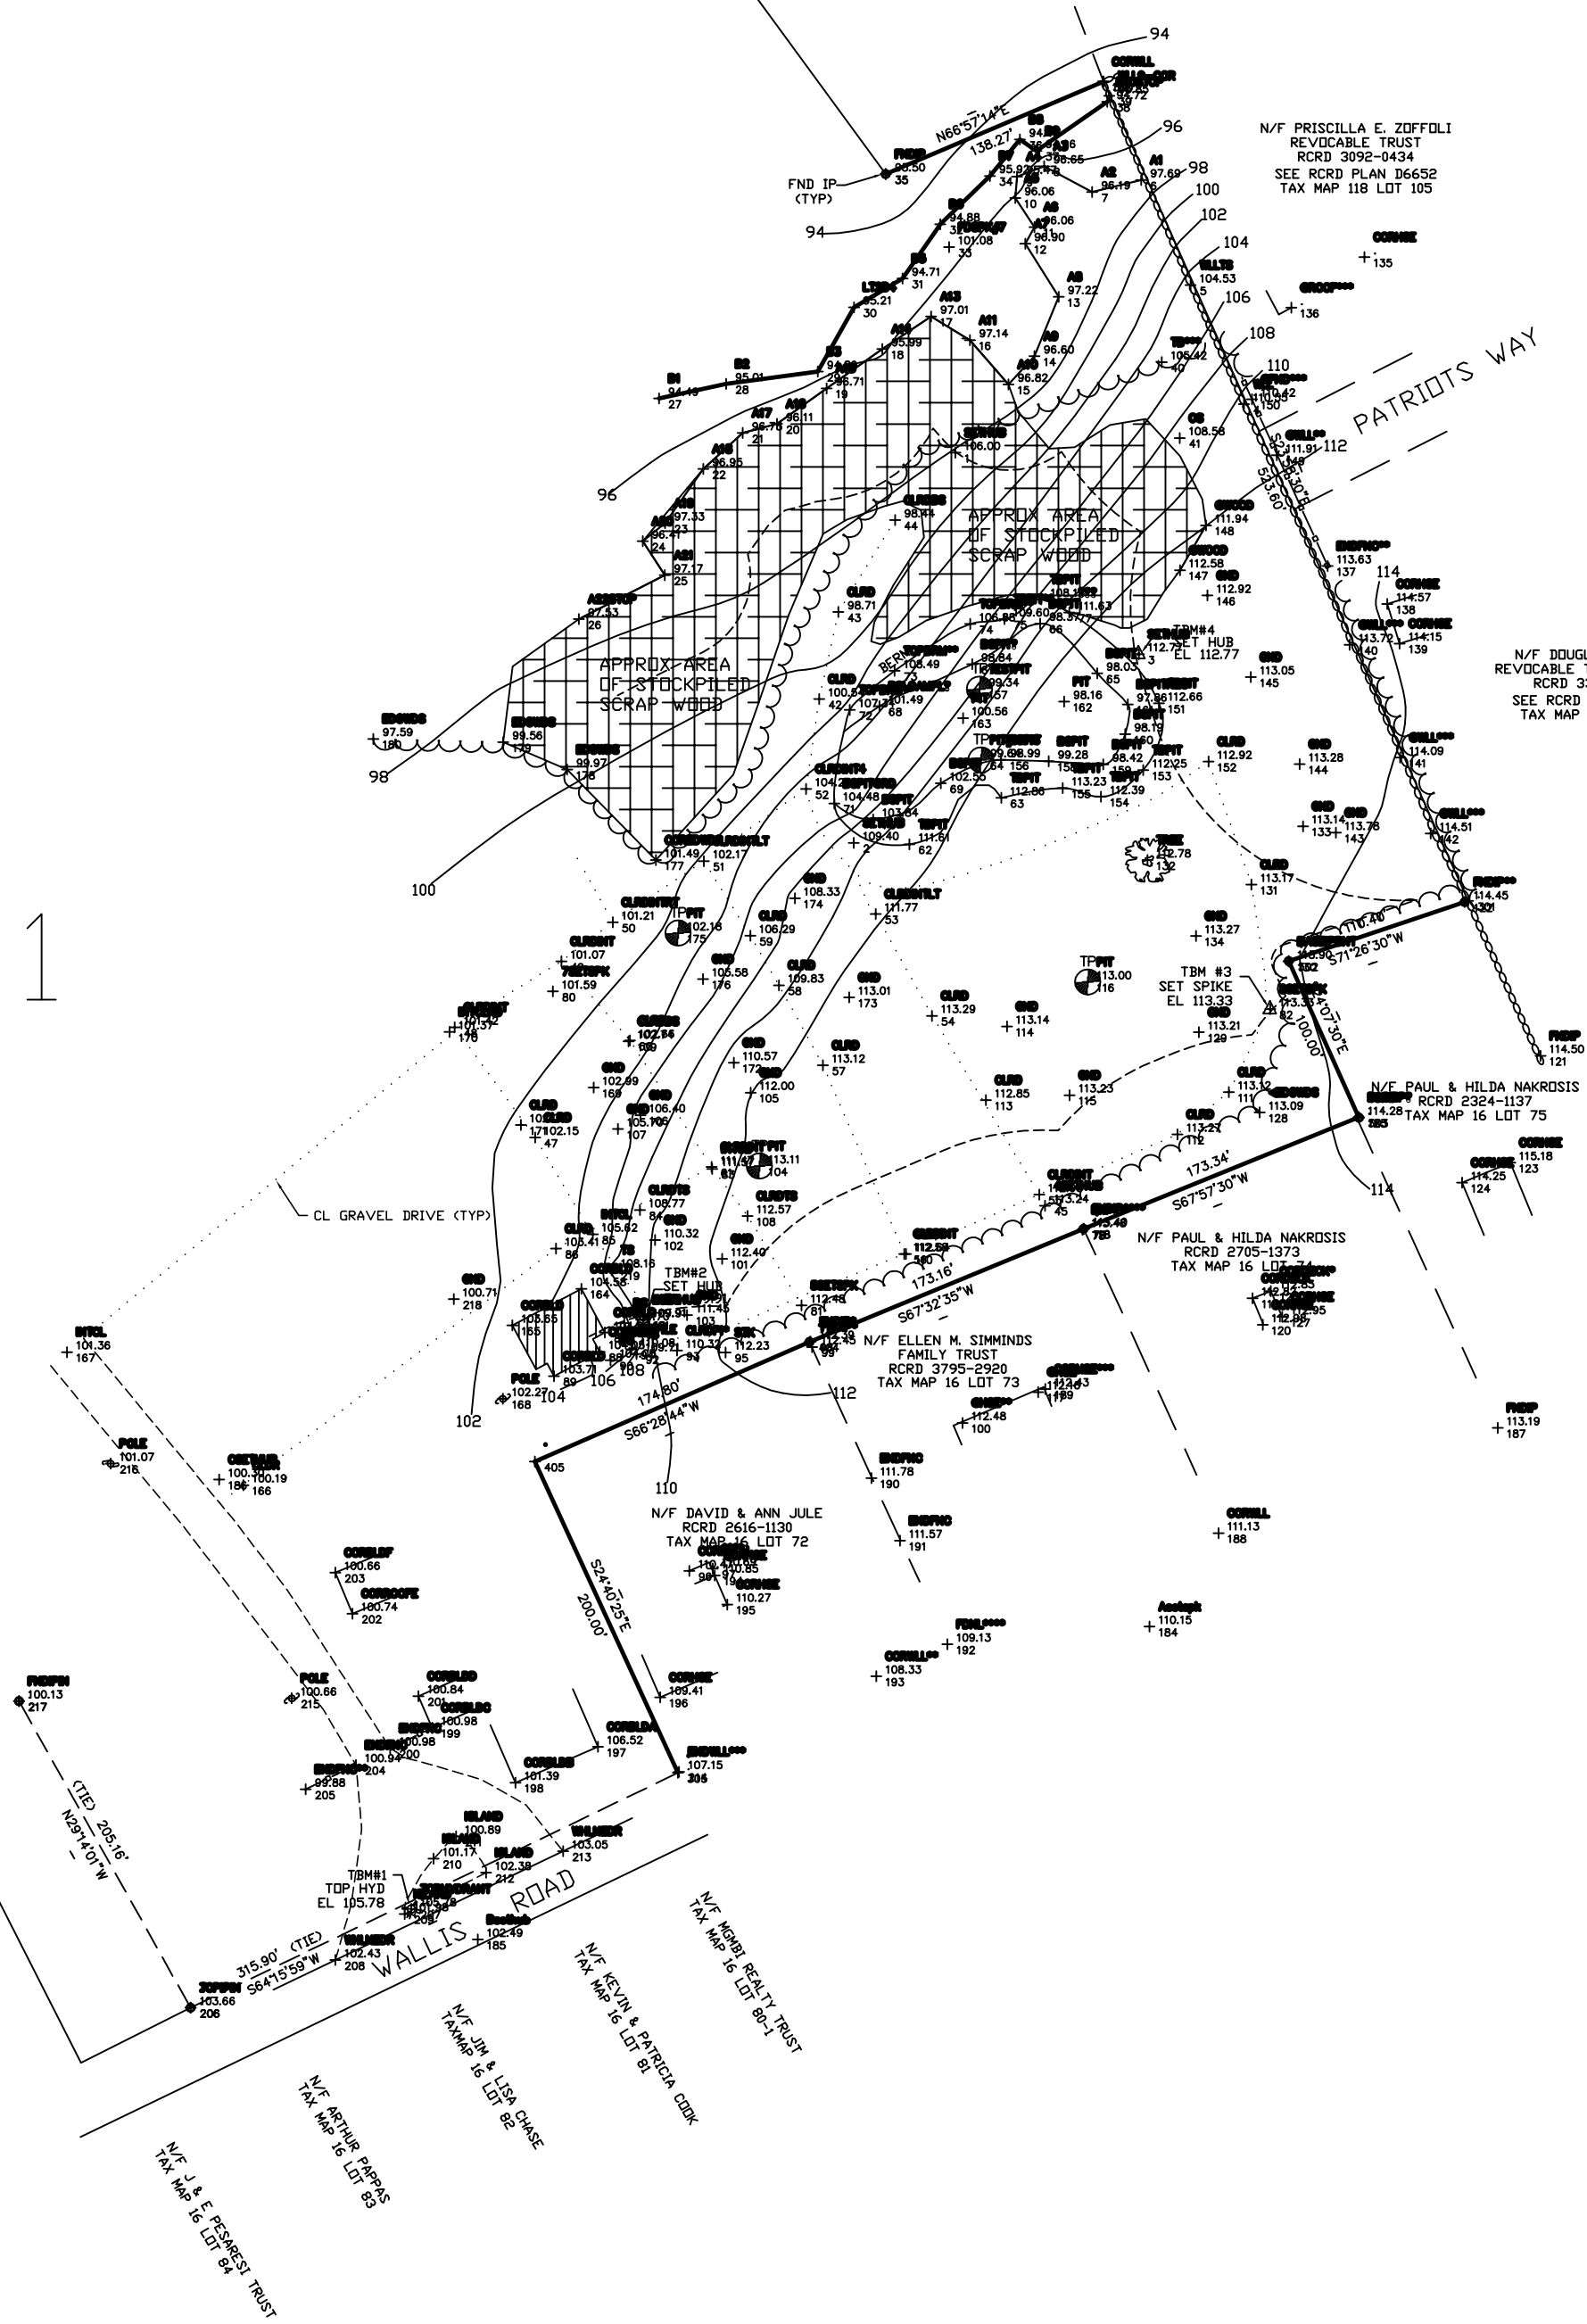

NOTES:

ABUTTER BUILDING LOCATIONS  
LIMITED TO NEAREST PART  
OF DWELLING ONLY.  
OUTBUILDINGS NOT SHOWN.

BOUNDARY SURVEY WORK IS LIMITED TO  
THAT REQUIRED TO DETERMINE THE REGULATORY  
LIMITS OF THE PROPOSED EXCAVATION.  
PROPERTY LINE INFORMATION ON THIS  
PLAN IS NOT TO BE USED FOR PLATTING  
OR CONVEYANCE.

OWNER OF RECORD  
RAND LUMBER COMPANY, INC.  
SIL WALLS ROAD  
RTE. 104  
RCD 1576-095  
RCD 1533-177  
RCD 2580-188  
TAX MAP 16 LOT 71